Restoration and enhancement of Prada

Phase 2

B. Site plan of the planned works

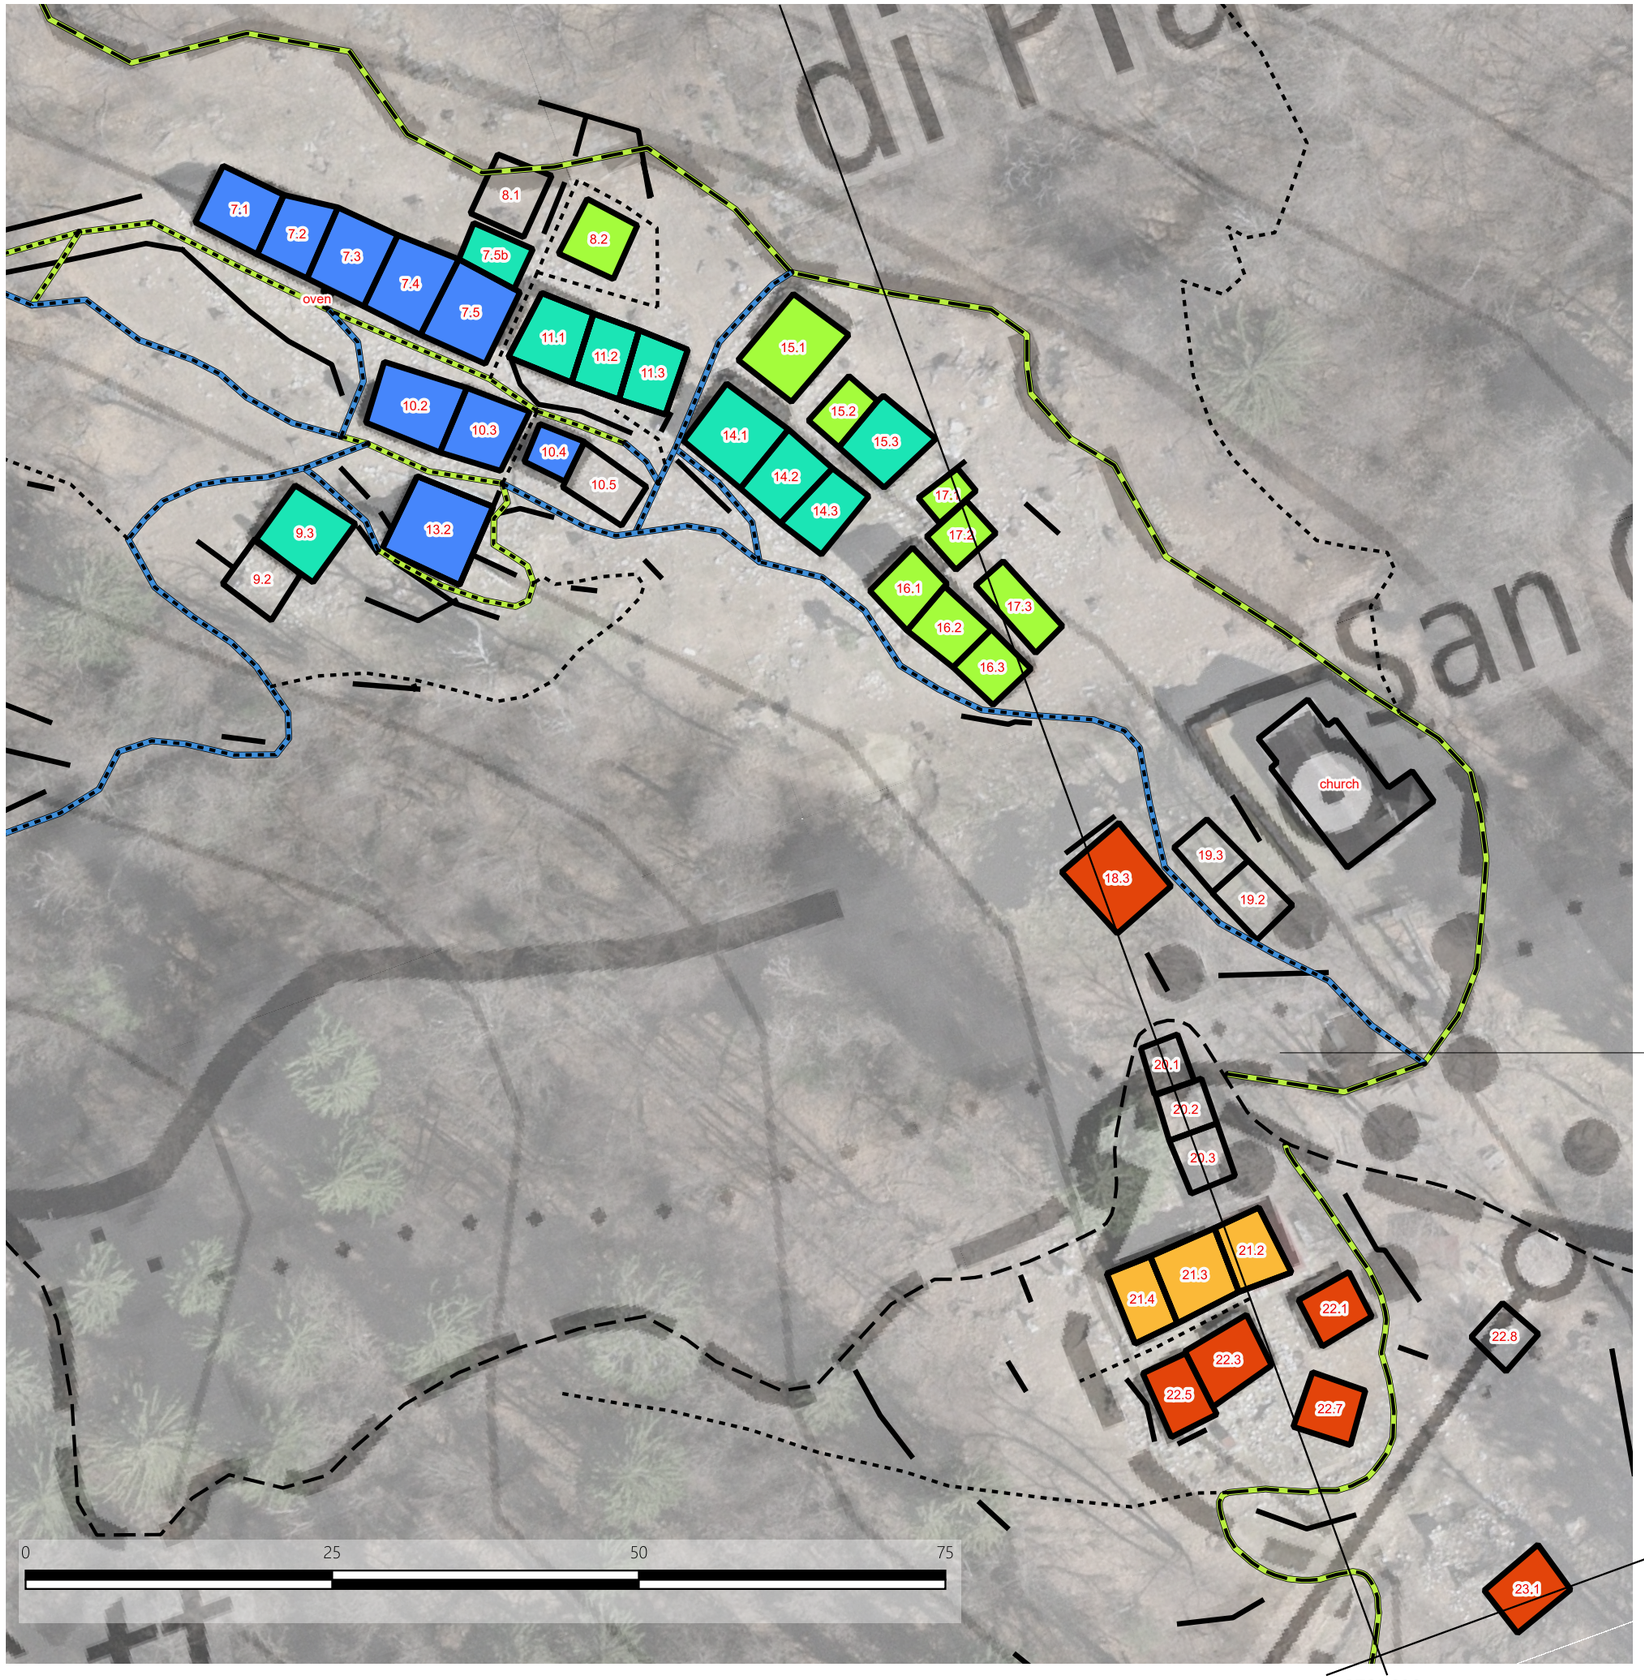

Legend:

- Official paths
- Historic paths, partly abandoned
- Paths recovered in Phase 1
- Surveyed buildings
- Dry-stone walls

Consolidation of buildings

- Phase 1
- Phase 2A
- Phase 2B
- Phase 3 (reception building)
- Phase 4
- Recovery of cart tracks Phase 2

AD, 21/05/2025
[A3] 1: 750

N